COUNTY	CONTRACT	P. R. A. REG. NO.	STATE	FED. AID PROJECT NO.	SHEET NO.	TOTAL SHEETS
		2	DEL.			


STANDARD SHEET M-1

PREL. TRACING V. L. D. DESIGN J. J. S. CHKD. E. I. W.

REVISIONS

APPROVED _____ 6-22-70
DIRECTOR OF OPERATIONS — DATE

_____ 6/22/70
DEPUTY DIRECTOR-CHIEF ENGINEER — DATE

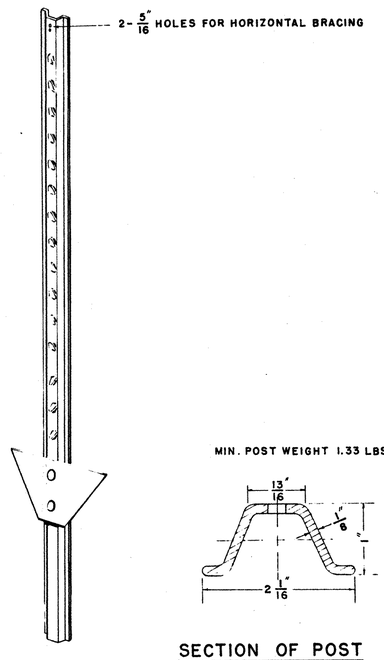


8' STEEL POST WITH LUGS SPACED 4" APART

NO SCALE

MIN. POST WEIGHT 1.33 LBS/FT.


SECTION OF POST

SCALE : 1" = 1"

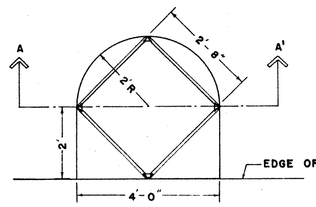


PLAN

SCALE : 1/2" = 1'

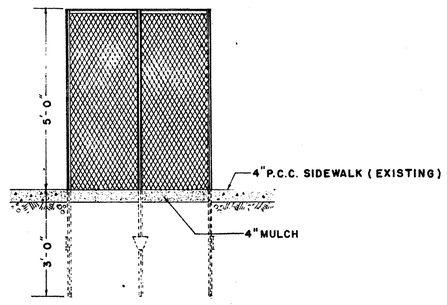


SECTION A-A'

SCALE : 1/2" = 1'

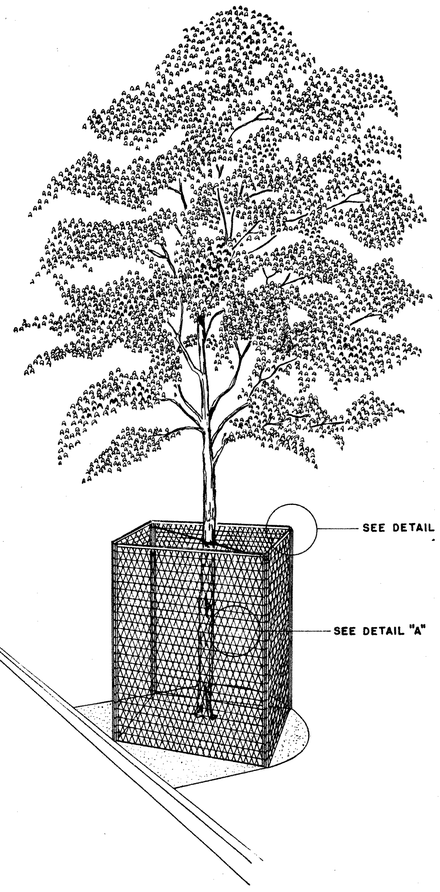

TREE PROTECTION

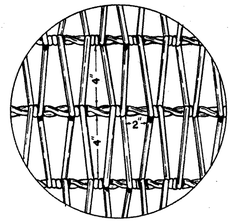


NOTE:
HORIZONTAL CABLES AND CROSS WIRES TO BE 12 1/2 GAUGE GALVANIZED


APPROX. FENCE FABRIC HT. = 58"

DETAIL "A"

NO SCALE

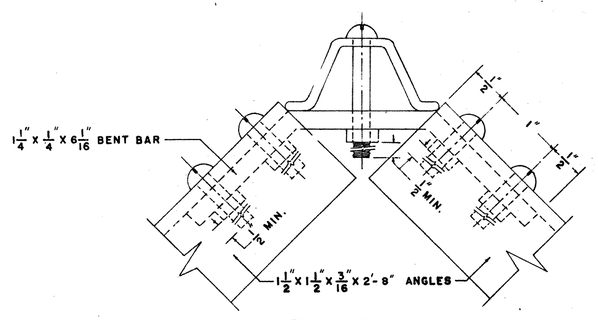


TOP VIEW

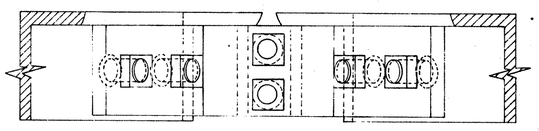


FRONT VIEW

DETAIL "B"

SCALE : 1" = 1"

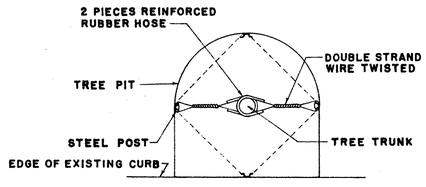

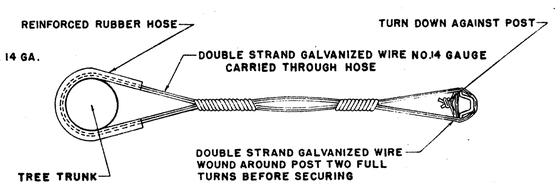

DETAIL SHOWING WIRES THROUGH RUBBER HOSE & METHODS OF FASTENING WIRES TO POSTS

NO SCALE

NOTE: SIZE OF ALL BOLTS TO BE 1/4" DIA. WITH NUTS
SIZE OF HOLES TO BE 5/16" DIA.
BOLTS TO PROJECT A MINIMUM OF 1/2" BEYOND NUTS WHEN SECURELY FASTENED
ALL BOLTS TO BE CHECKED AFTER NUTS HAVE BEEN SECURELY FASTENED

3 MILFRINT MYLAR