

SCALE : N.T.S.

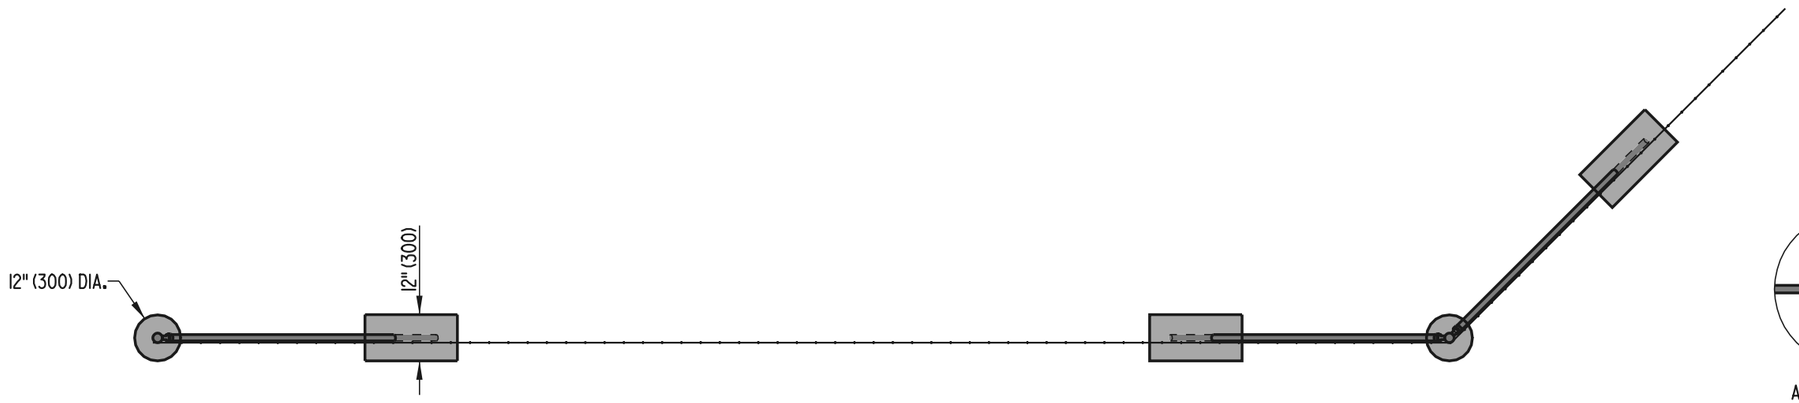


TOP VIEW

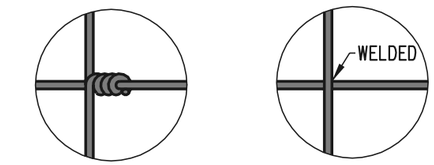

ALTERNATE METHODS OF SECURING VERTICAL
STAY WIRES TO THE HORIZONTAL WIRES OF THE FABRIC.

DEATAIL 'A'

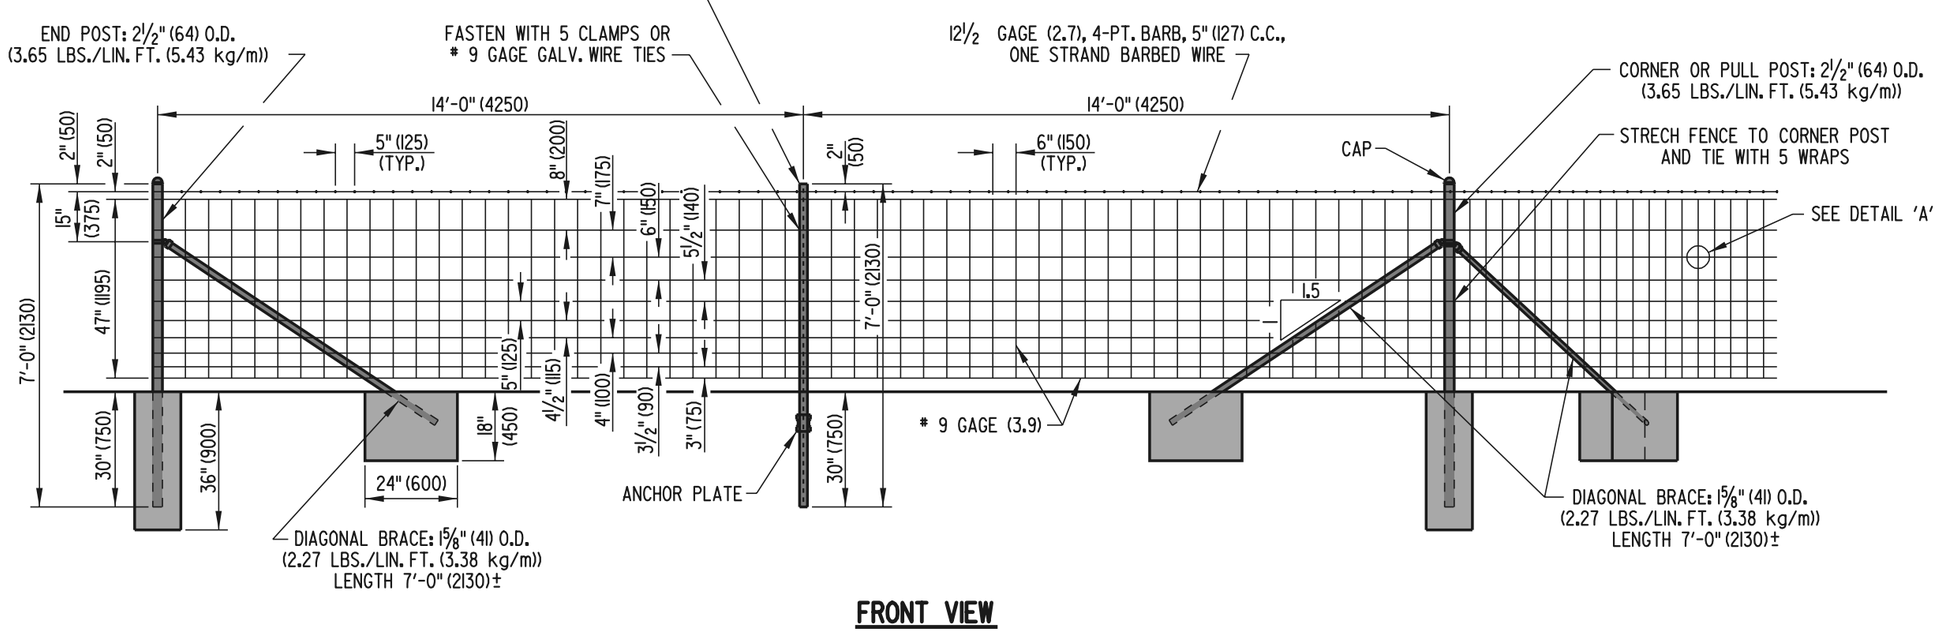

FRONT VIEW

DELAWARE DEPARTMENT OF TRANSPORTATION	RIGHT-OF-WAY FENCE		APPROVED Lynne M. Hastings CHIEF ENGINEER DATE 6/18/01
	STANDARD NO. M-1 (2001)	SHT. 1 OF 1	RECOMMENDED Michael A. Ayers DESIGN ENGINEER DATE 6/15/01

05/21/2001