

SCALE : NTS

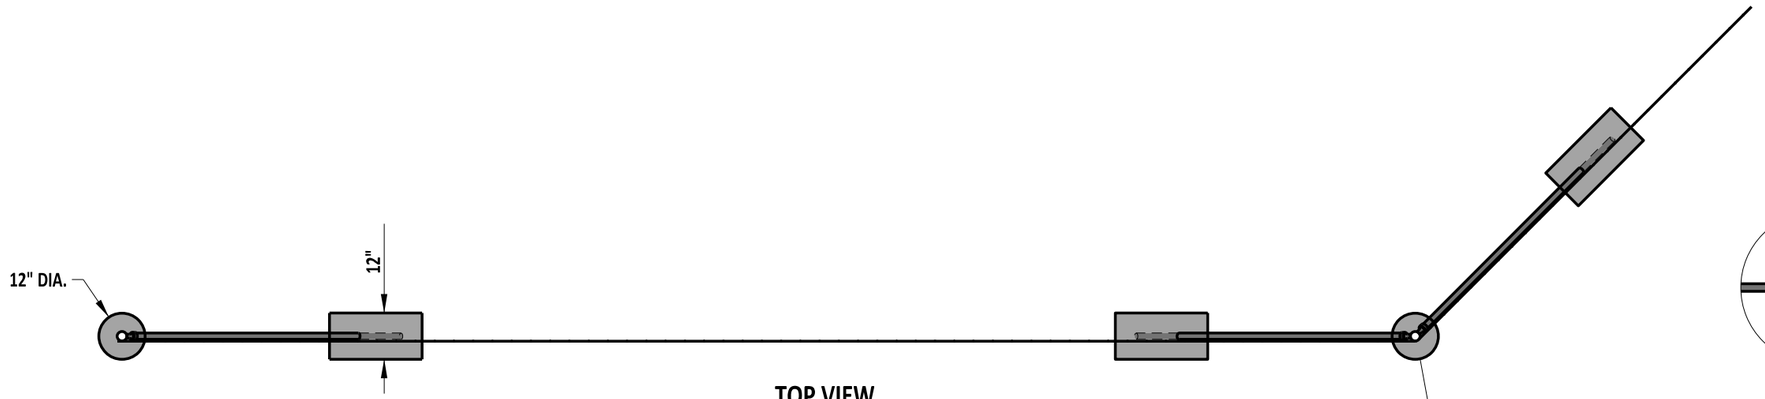


TOP VIEW

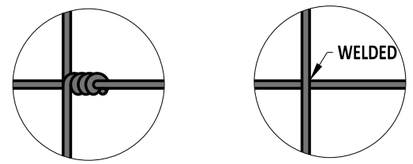

ALTERNATE METHODS OF SECURING VERTICAL
STAY WIRES TO THE HORIZONTAL WIRES OF THE FABRIC.

DETAIL 'A'

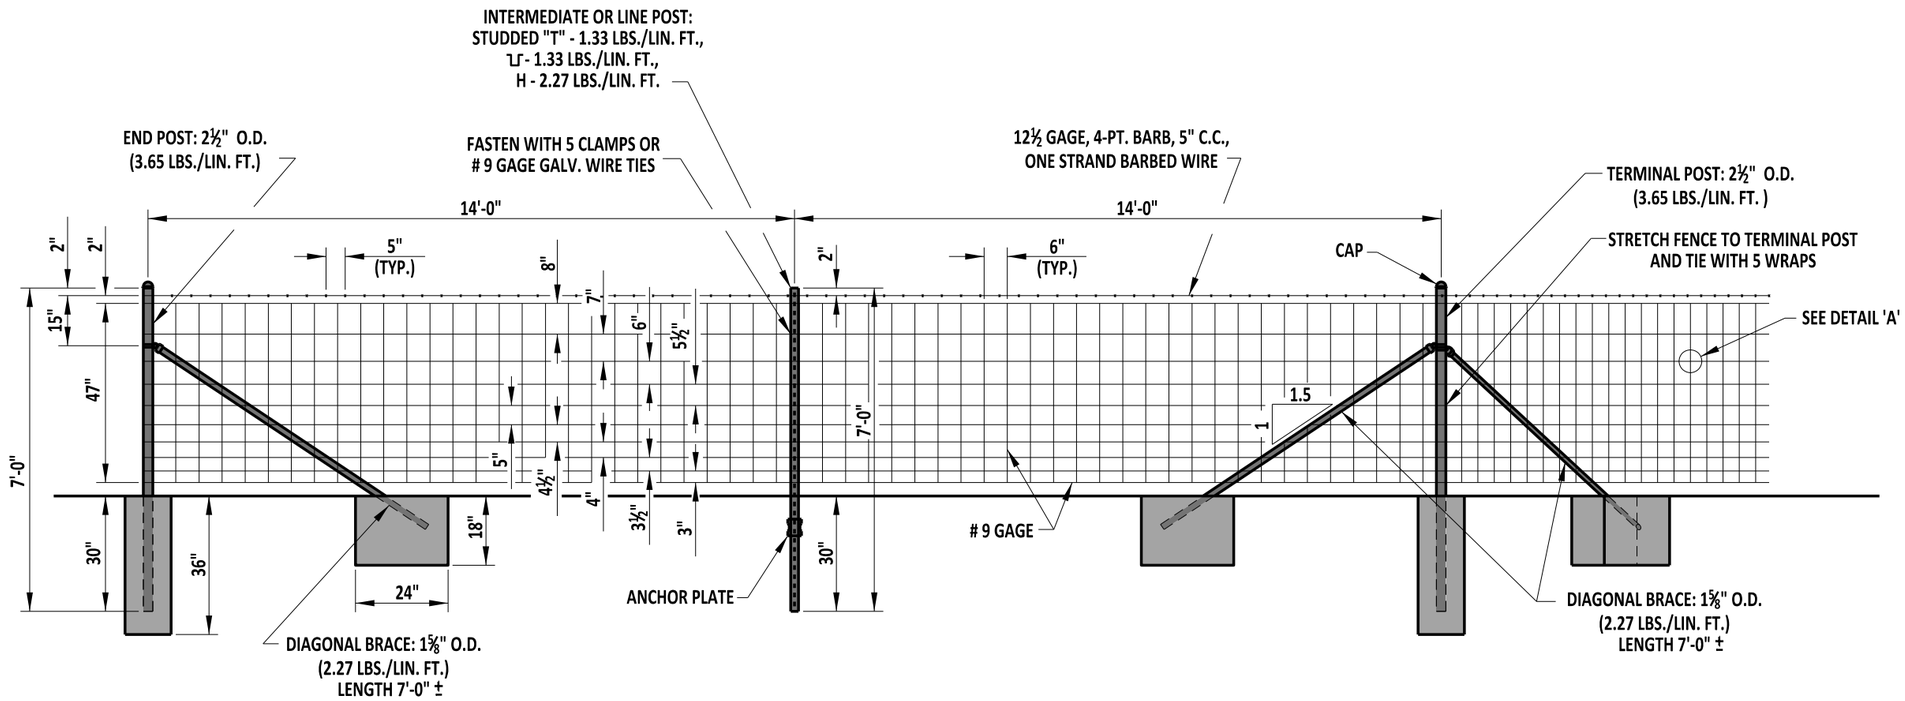

FRONT VIEW

DelDOT

ENGINEERING SUPPORT — DATE 09/01/2020
RECOMMENDED

RIGHT-OF-WAY FENCE

STANDARD NO. M-1 (2020) | SHT. 1 OF 1

REVIEWED
DEPUTY DIRECTOR - DESIGN — DATE 09/01/2020

APPROVED
CHIEF ENGINEER — DATE 09/01/2020

08/20/2020